Ilumipod 54g2 IP Optic 30 RGBW Typical Installation

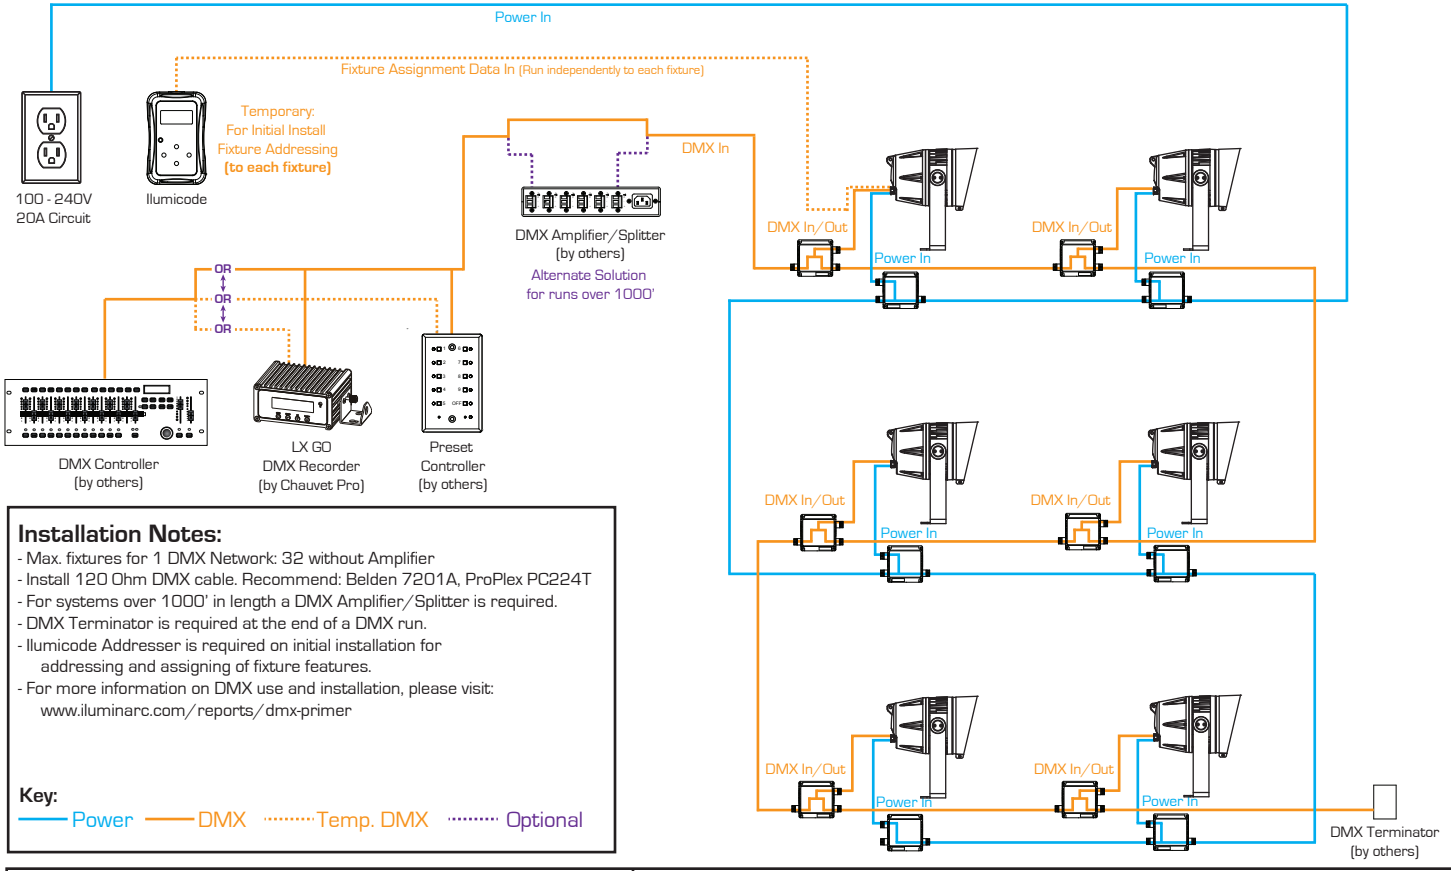

Installation Notes:

- Max. fixtures for 1 DMX Network: 32 without Amplifier
- Install 120 Ohm DMX cable. Recommend: Belden 7201A, ProPlex PC224T
- For systems over 1000' in length a DMX Amplifier/Splitter is required.
- DMX Terminator is required at the end of a DMX run.
- Ilumicode Addresser is required on initial installation for addressing and assigning of fixture features.
- For more information on DMX use and installation, please visit: www.iluminarc.com/reports/dmx-primer

Key:

Power — DMX ····· Temp. DMX ····· Optional

ILUMINARC®

Typical Installation: Ilumipod 54g2 IP

www.iluminarc.com For Illustrative Purposes Only - **NOT TO SCALE** V2.0